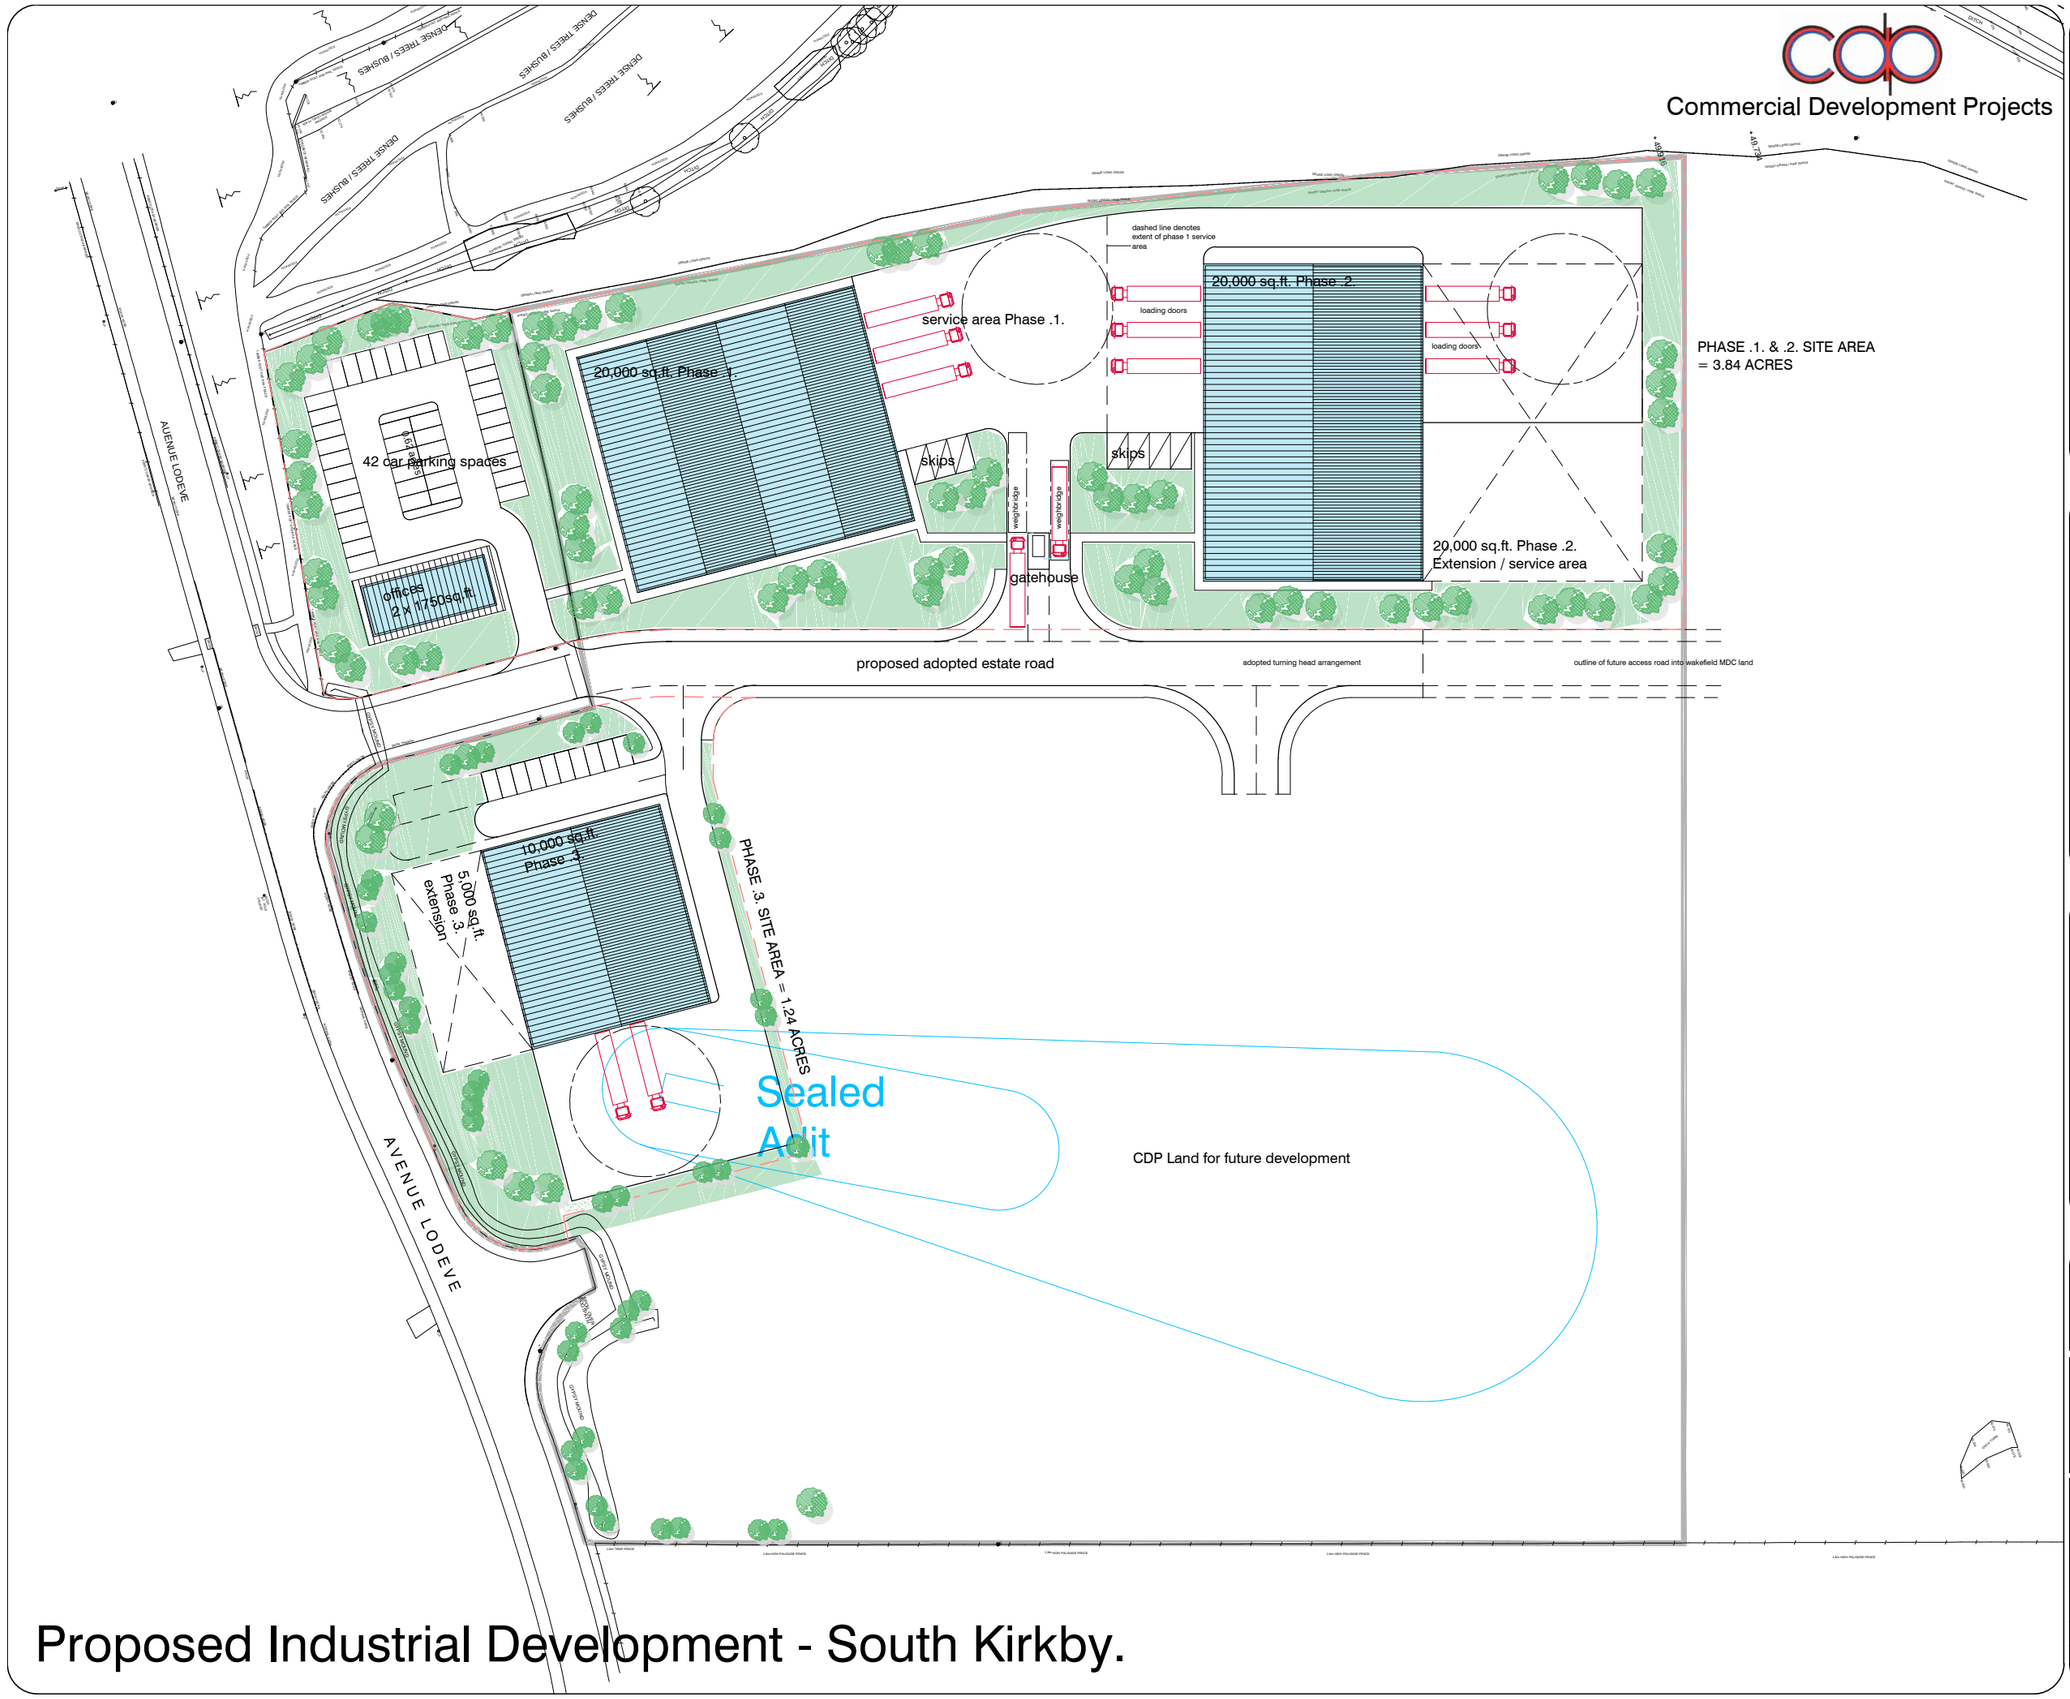

Proposed Industrial Development - South Kirkby.

Commercial Development Projects

COPYRIGHT RESERVED

Notes

Revisions

Rev	Date	Description

BUILDING MANAGEMENT SERVICES LTD

Huddersfield Road
Elland, West Yorkshire
HX5 9BW
TELEPHONE : ELLAND (01422) 371616
FAX No : (01422) 376717
email : mail@bmselland.com

Building Management Services

Client

Commercial Development Projects Limited

Project

Proposed Industrial Development
Avenue Lodeve,
South Kirkby.

Sheet

Schematic Site Layout

Drawn	Date
nd jordan	nov 13
Scale	
1:500 @ A1	
Status	
schematic	
Drawing No.	Revision
M2832-SK01	